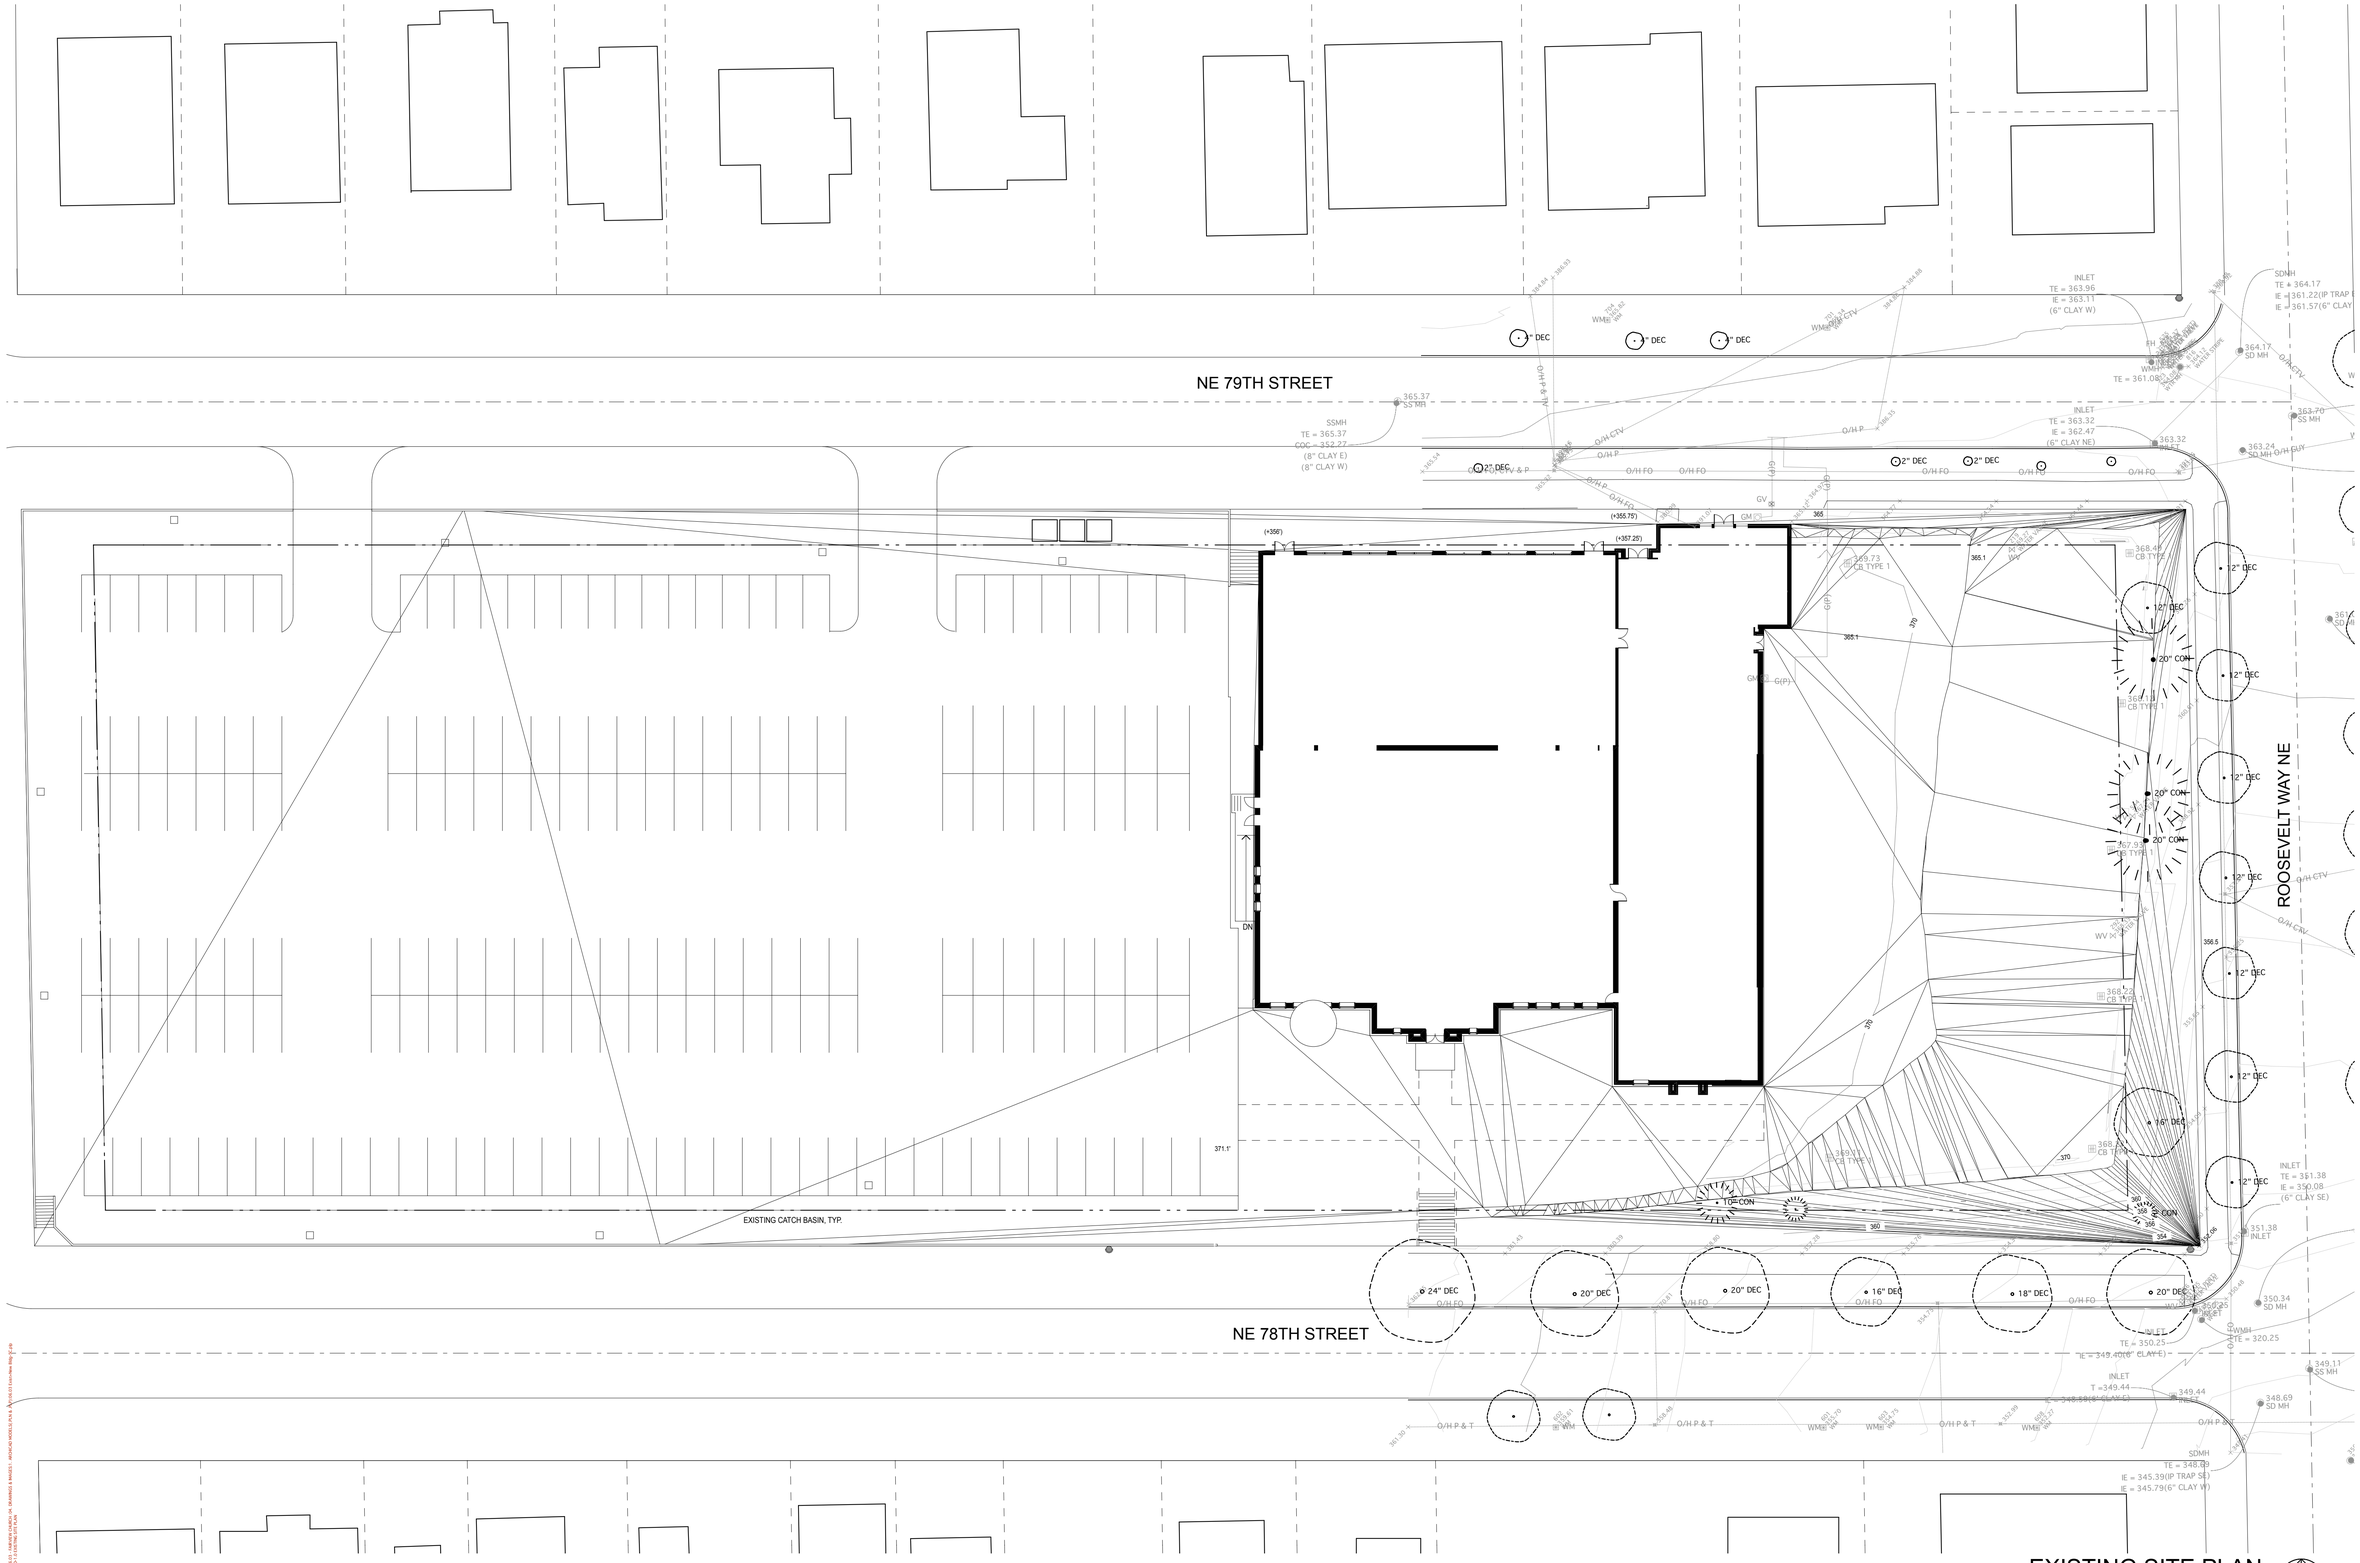

EXISTING SITE PLAN

SCALE: 1" = 20'

PAGE & BEARD
ARCHITECTS P.S.
910 MARKET STREET
KIRKLAND, WA 98033
TEL: 425.827.7850
FAX: 425.827.7014
INFO@PAGEANDBEARD.COM

FAIRVIEW CHURCH & SCHOOL ADDITION

844 NE 78TH STREET
SEATTLE, WA 98115

SD
SET

JOB NO: 06.03

DATE: 1/12/08

REVISIONS:

THIS DOCUMENT REPRESENTS A PROPRIETARY DESIGN OWNED BY THE ARCHITECT AND SHALL NOT BE USED ON OTHER PROJECTS FOR ADDITIONS TO THIS PROJECT OR FOR COMPLETION OF THIS PROJECT BY OTHERS EXCEPT BY PRIOR ARRANGEMENT IN WRITING
© PAGE & BEARD ARCHITECTS, PS

EXISTING SITE PLAN

SHEET

SD-1.0